


C:\Users\kneilns\Desktop\Food Distribution\Fall 2020\305PLT.dwg : lironBigBertha : August 20, 2020 : Kevin Nelms

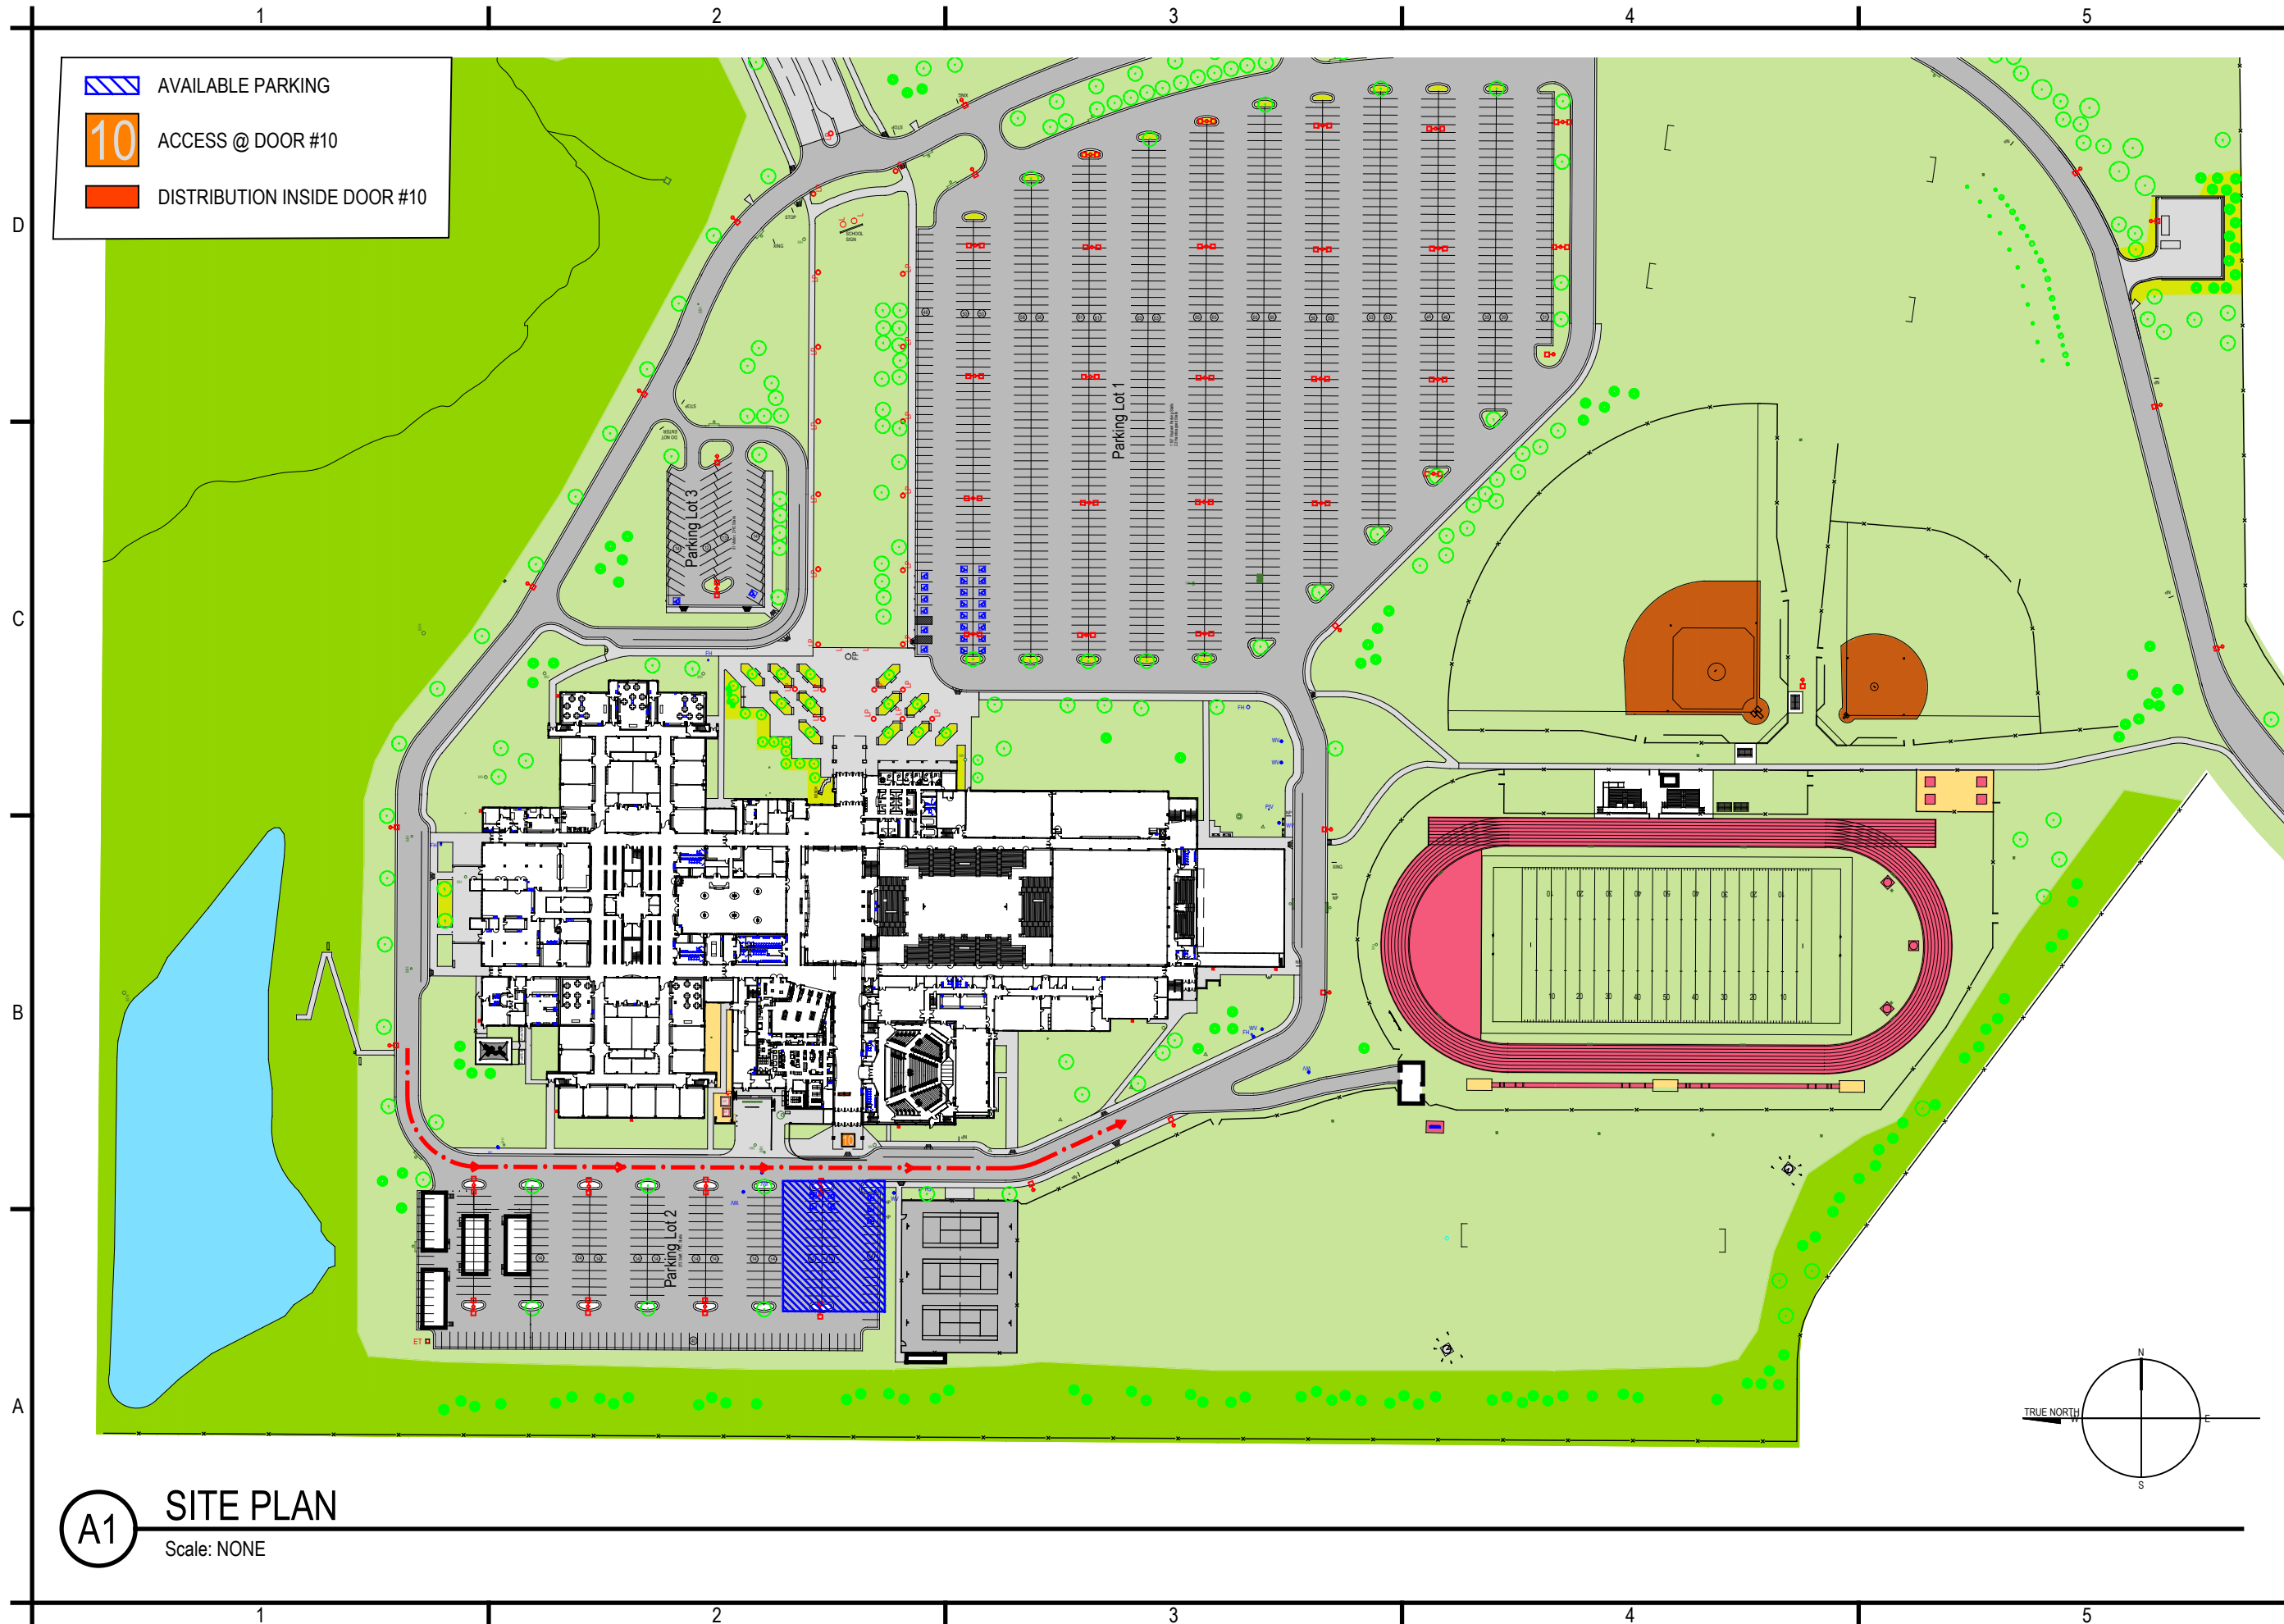

A1 SITE PLAN
Scale: NONE



Facilities Department

800 South 24th Street
Lincoln, NE 68510
(402) 436-1072

Title: Site Plan

Location: North Star High School

5801 N 33rd St.
Lincoln, Nebraska 68504
(402) 436-1305

Drawn By: Randy Reinhart

Checked By: 305

Building No: 305

Work Order No:

Date: 07/01/19


Sheet Title:

Site Plan

Drawing No: PLT-01

Sheet No: 1 of 1

C:\Users\kneilns\Desktop\Food Distribution\Fall 2020\305PLT.dwg : liron\BigBertha : August 20, 2020 : Kevin Nelms

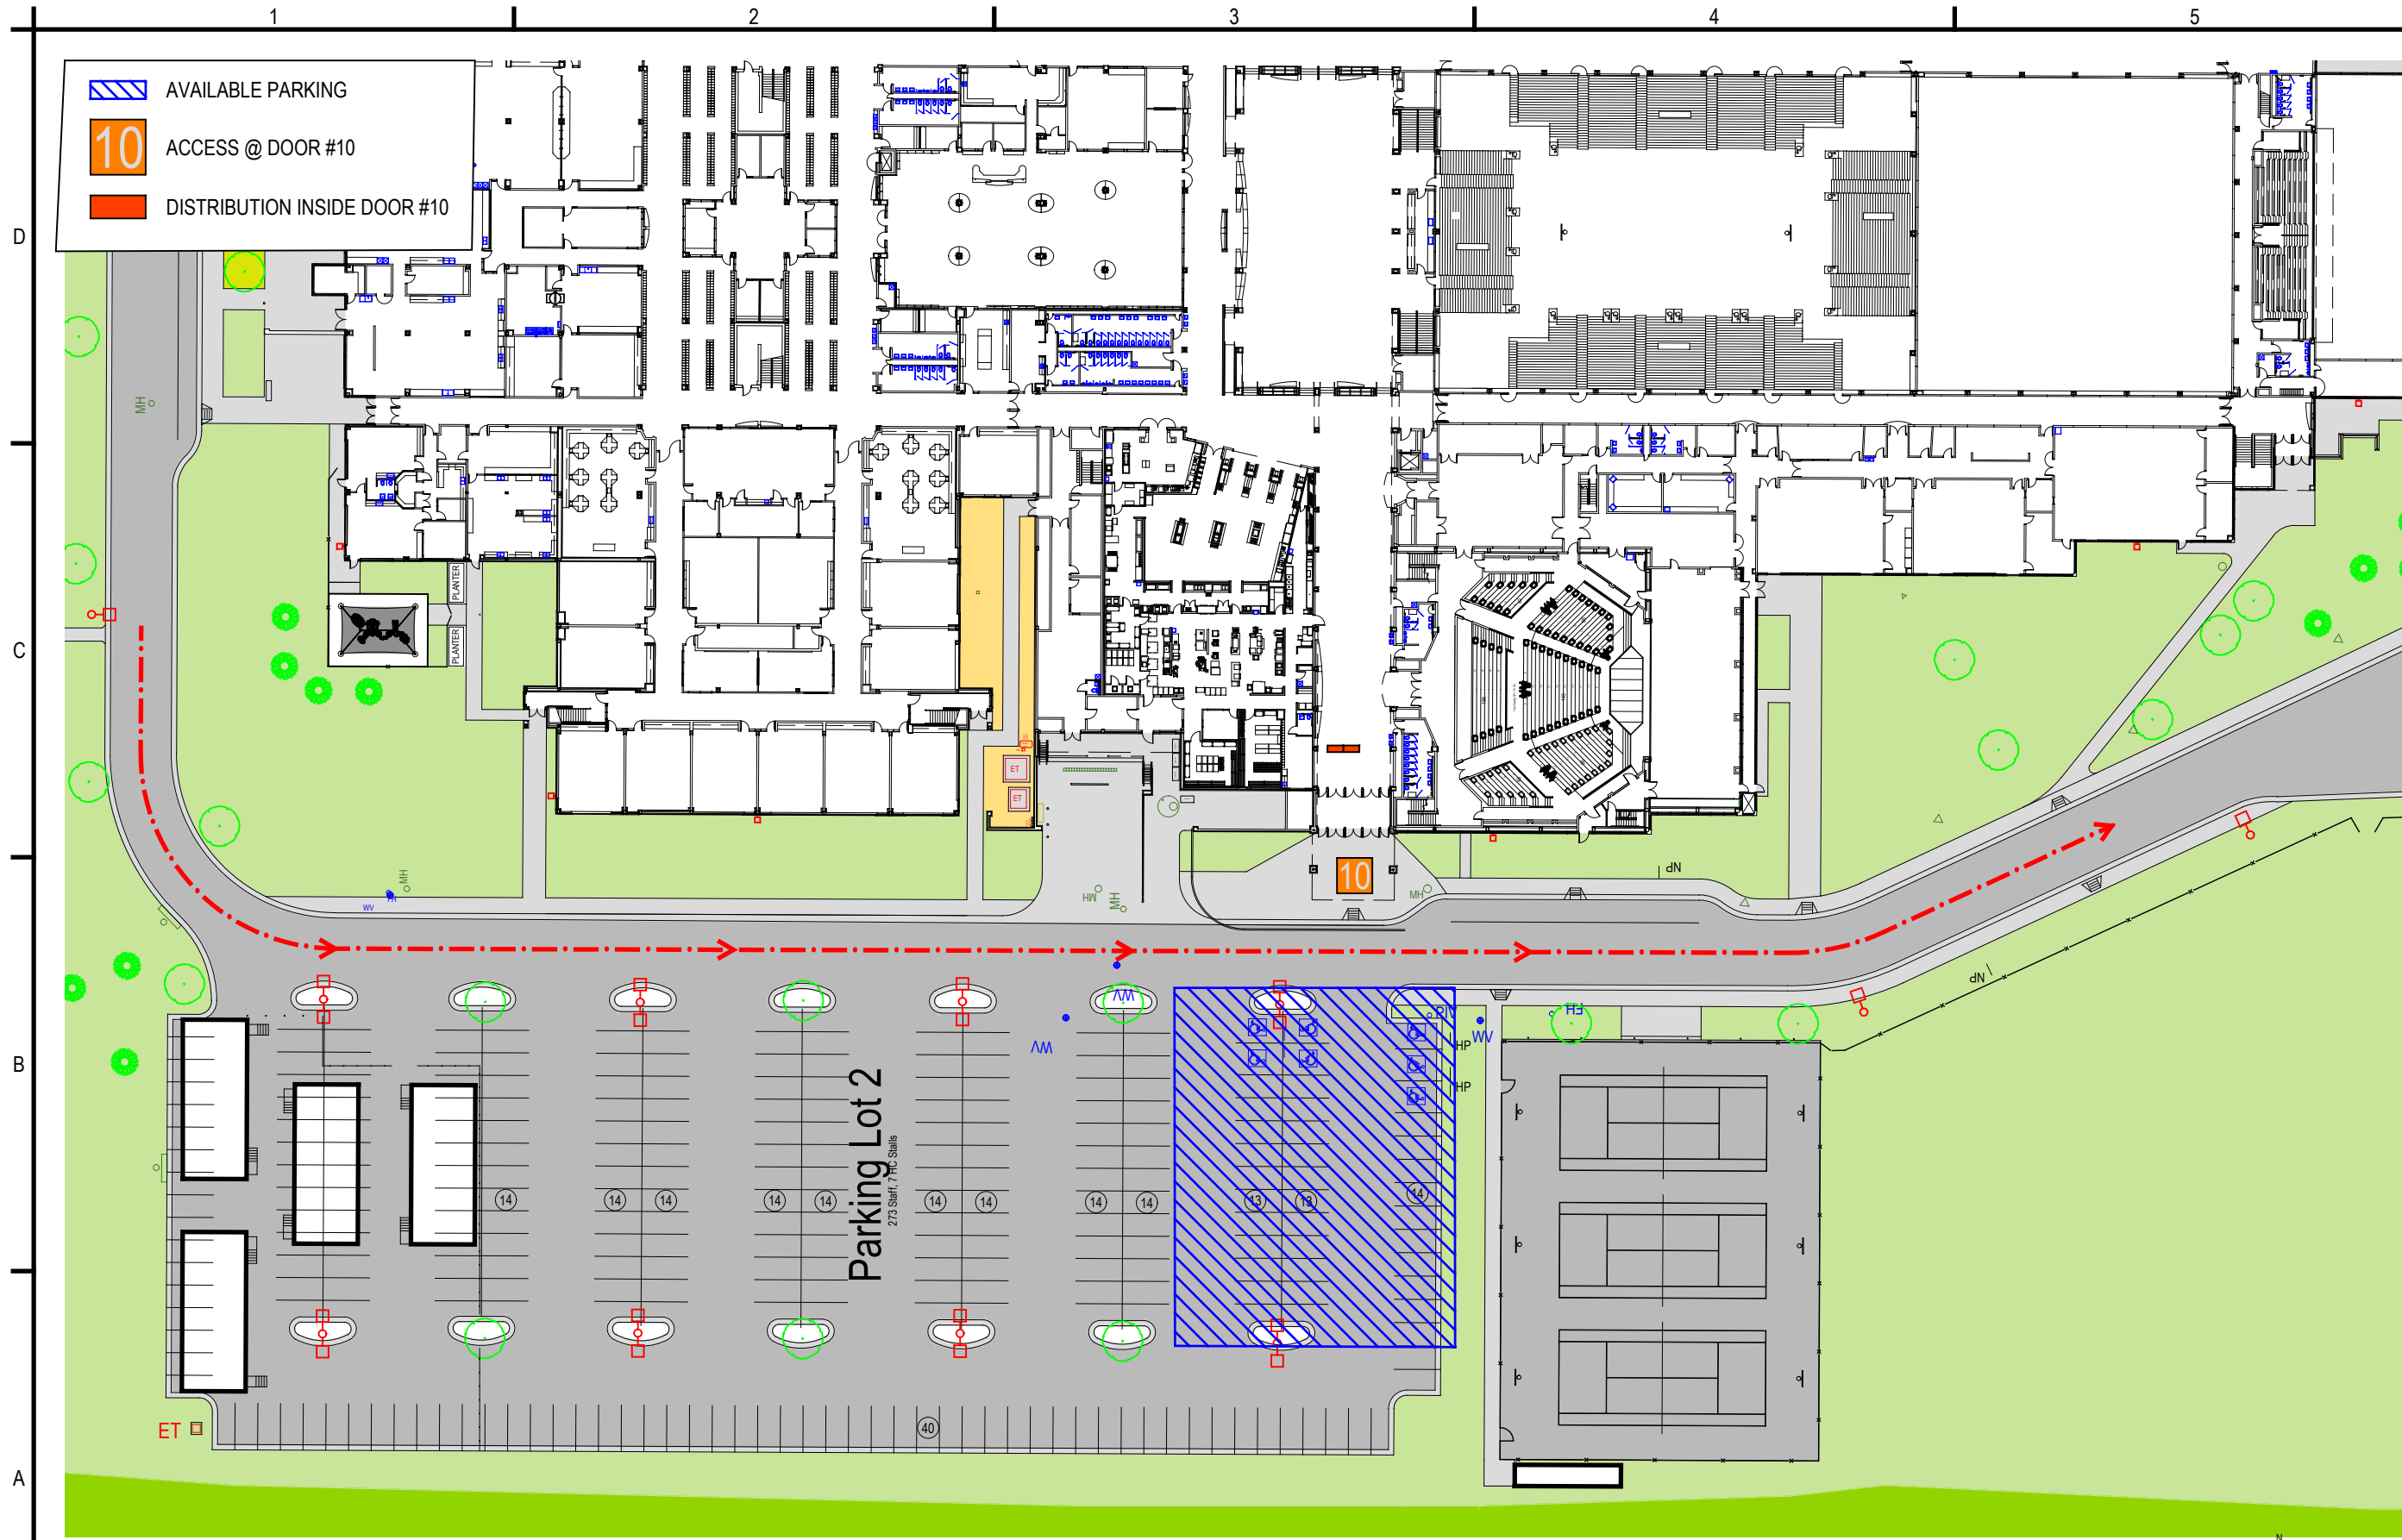

A1 SITE PLAN
Scale: NONE

FACILITIES & MAINTENANCE
LINCOLN PUBLIC SCHOOLS

Facilities Department
800 South 24th Street
Lincoln, NE 68510
(402) 436-1072

Title: Site Plan
Location: North Star High School
5801 N 33rd St.
Lincoln, Nebraska 68504
(402) 436-1305

Drawn By: Randy Reinhart
Checked By:
Building No.: 305
Work Order No.:
Date: 07/01/19
Sheet Title: Site Plan
Drawing No.: PLT-01
Sheet No.: 1 of 1